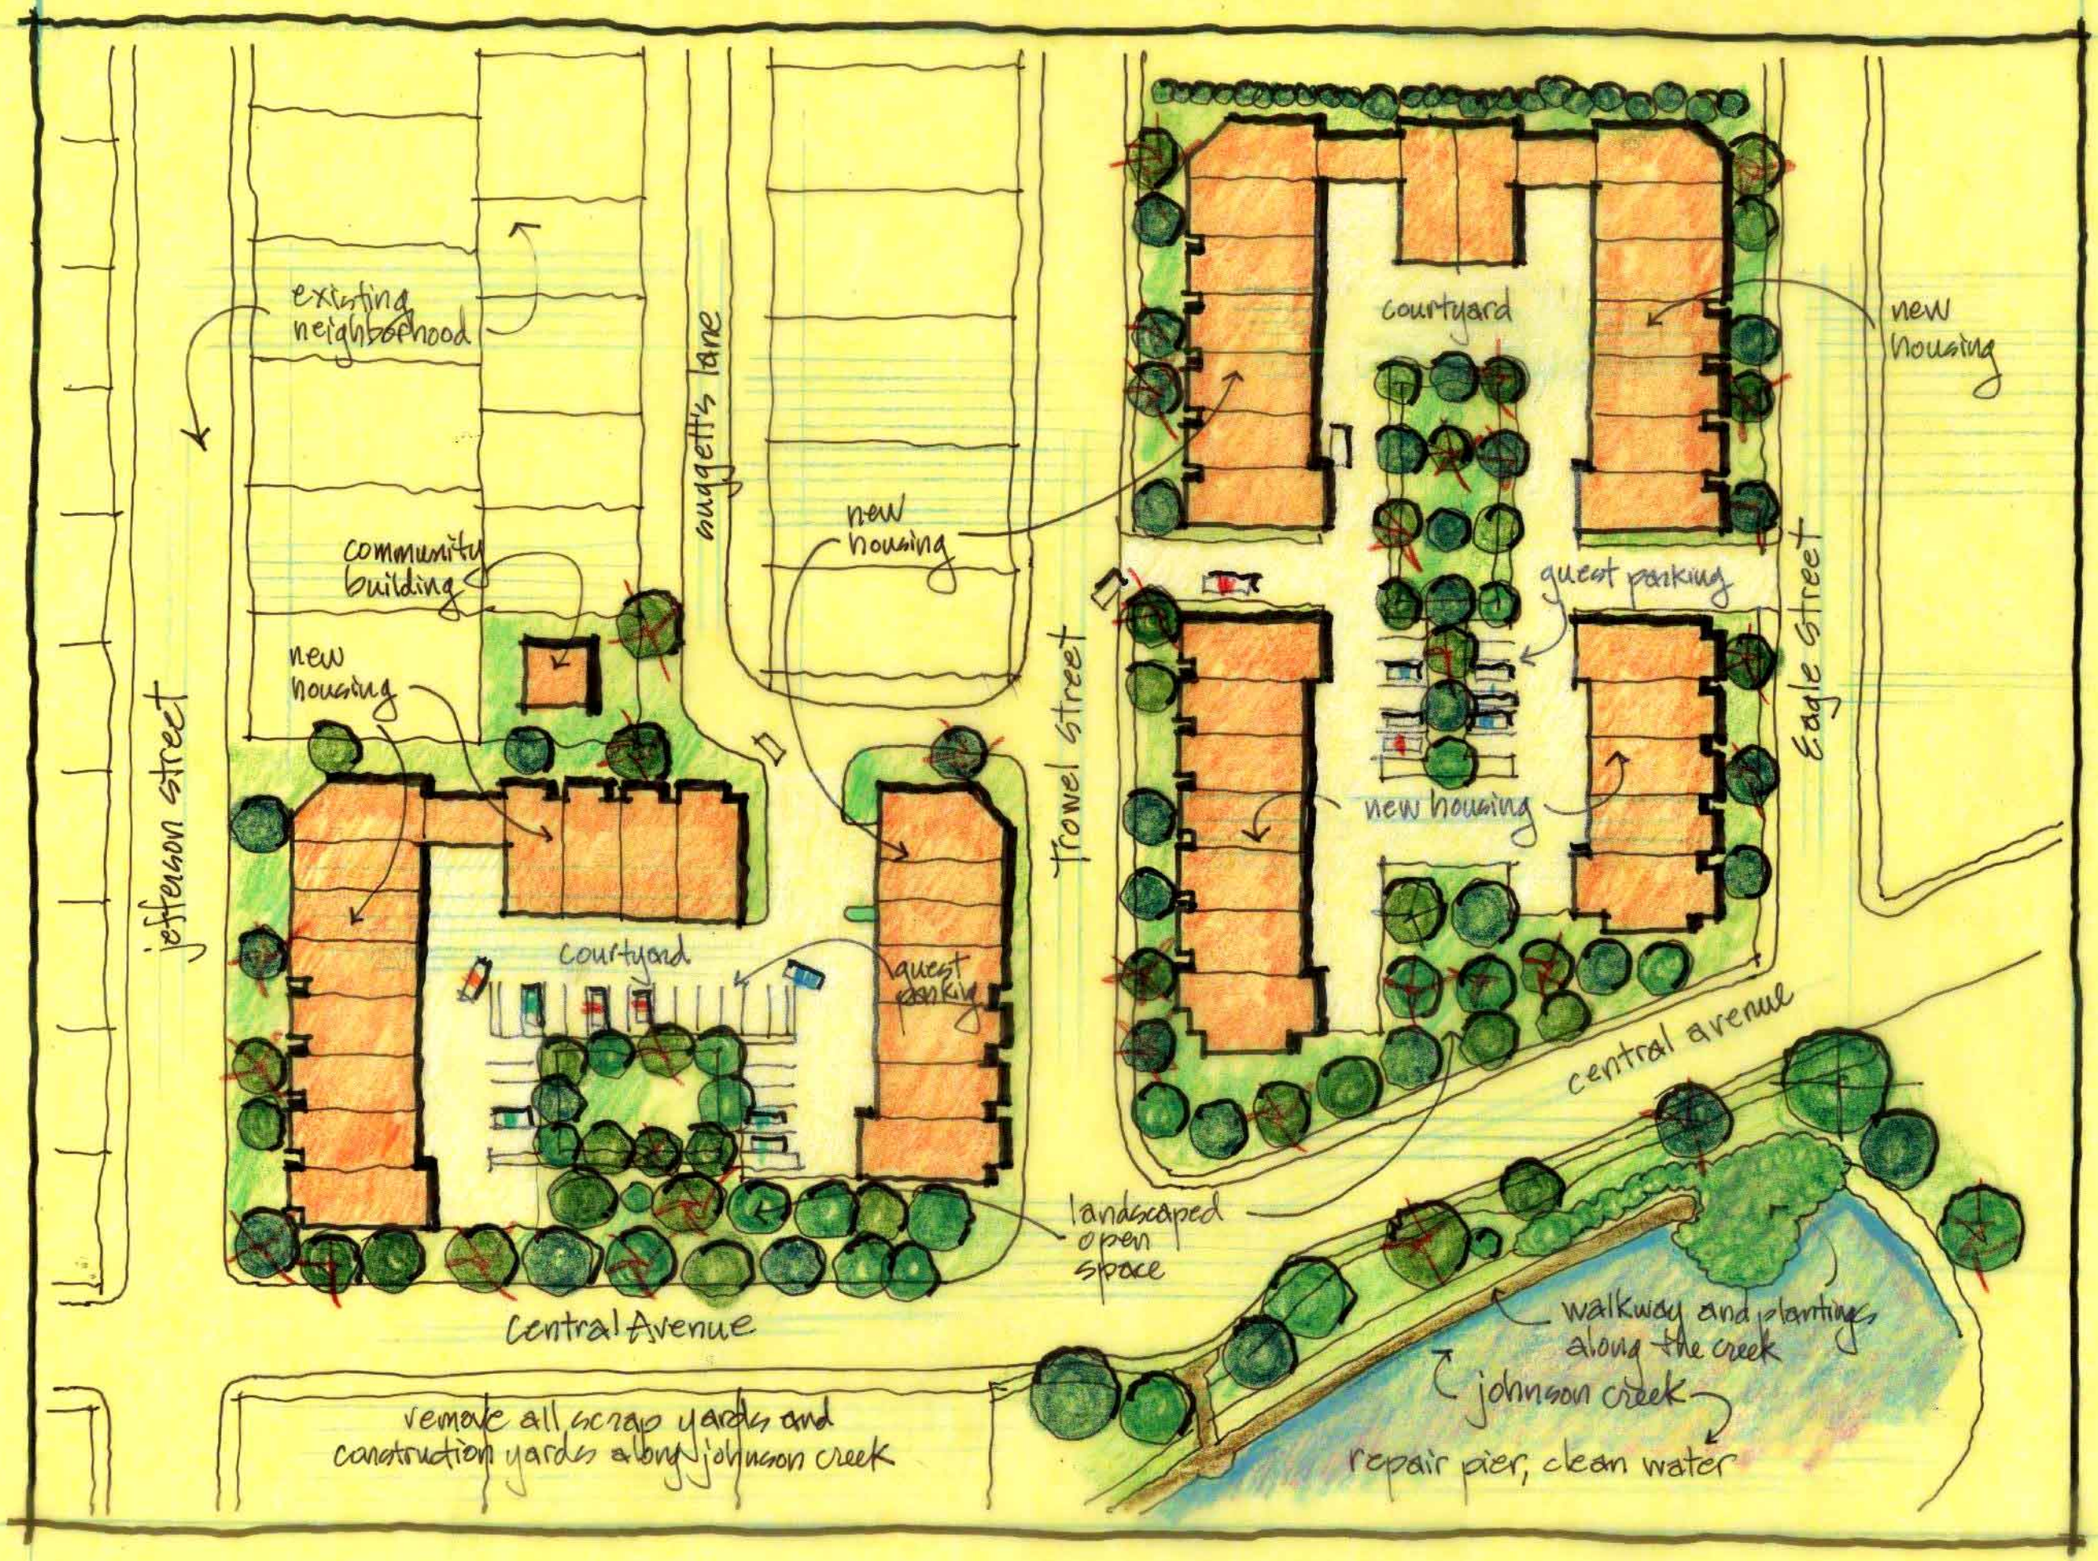

NORTH

0' 15' 30' 60'

Site Plan 2A
Chrome-Pacelli Site
"Cleaned Site"
Option A

East End NRZ
Land Use Charette
Bridgeport, CT

David Barbour Architects
202 Pearsall Place
Bridgeport, CT 06605
t 203 335 4474
f 203 335 5843
www.DavidBarbourArchitects.com

Date: December 24, 2008
Revised:

Drawing No. SP-3