WORK IN CENTER LANE - ONE WAY STREET
PLAN 16B CITY

LOCATION _____

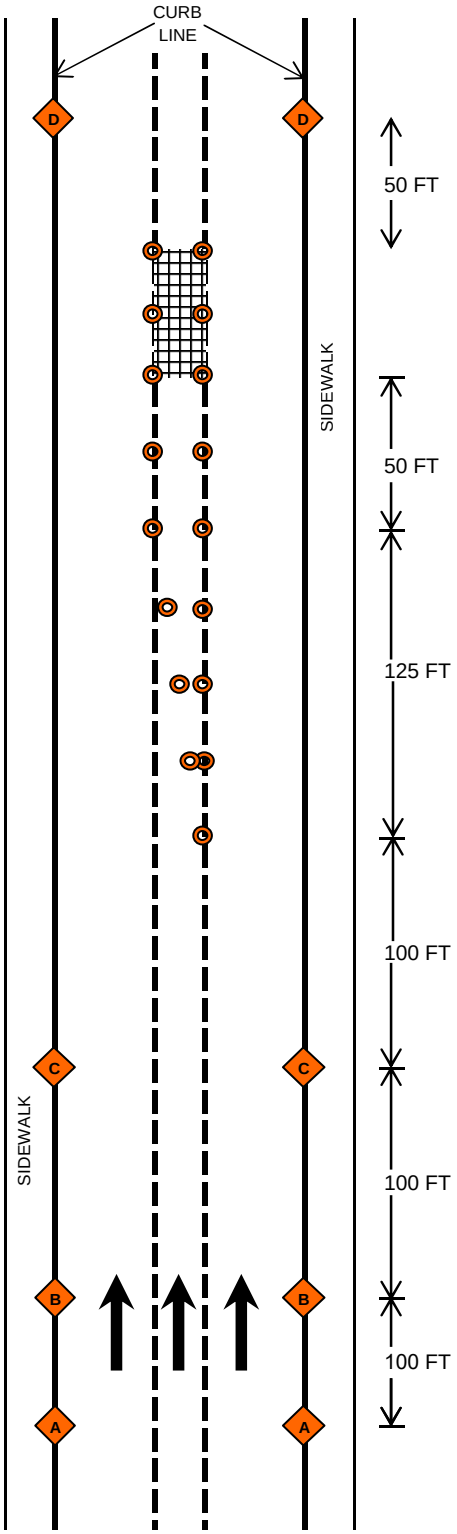

DRUM/CONE SPACING: 25 FT

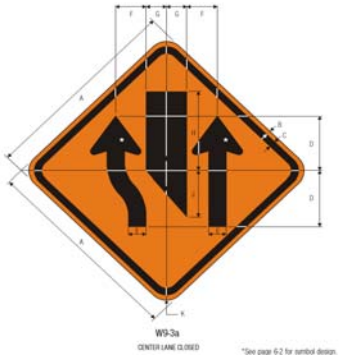

	QTY	SIGN	SIZE	MUTCD	CDOT*
A	2	ROAD WORK AHEAD	36"X36"	W20-1	80-9603*
B	2	CENTER LANE CLOSED	36"X36"	W9-3	
C	2	CNTR LA CLSD (SYM)	36"X36"	W9-3a	
D	2	END ROAD WORK	48"X24"	G20-2A	80-9612*

* CDOT catalogue numbers are for reference only.
Sizes may vary.

DENOTES TRAFFIC DRUM OR TRAFFIC CONE - MIN. HT. 40"

DENOTES TRAFFIC SIGN

HIGH MOUNTED INTERNALLY ILLUMINATED FLASHING ARROW (OPTIONAL FOR DAY WORK, REQUIRED FOR NIGHT WORK)

DRUM/CONE SPACING: 25 FT
ALL SIGN SHALL MEET MUTCD REQUIREMENTS
WARNING SIGNS SHALL HAVE FLORESCENT ORANGE SHEETING WHERE REQUIRED.

ROADWAY CLOSURE PROHIBITED

NTS